



## SOUTHERN PARALLEL EQUINE CENTRE - MASTER PLAN FOR SOUTHERN PARALLEL CAMPUS

31 OCTOBER 2023  
PROJECT NO. 2023\_146  
REVISION H



SOUTHERN PARALLEL EQUINE CENTRE - MASTER PLAN | 279 STRANGES ROAD, HUNTINGDON, ASHBURTON

Project no: 2023\_130  
Document title: URBAN DESIGN GRAPHIC SUPPLEMENT  
Revision: H  
Date: 31 OCTOBER 2023  
Client name: SOUTHERN PARALLEL CAMPUS

Author: David Compton - Moen | Becky Darragh | Anca Belu  
File name: 2023\_146 SPC Lake Hood Equestrian - Residential Master Plan\_H

DOCUMENT HISTORY AND STATUS

| REVISION | DATE       | DESCRIPTION           | BY | REVIEW | APPROVED |
|----------|------------|-----------------------|----|--------|----------|
| A        | 25/09/2023 | Issue For Comment     | AB | DCM    | DCM      |
| B        | 28/09/2023 | Design Refinement     | AB | DCM    | DCM      |
| C        | 11/10/2023 | Alignment Change      | AB | DCM    | DCM      |
| D        | 12/10/2023 | Minor Changes         | AB | DCM    | DCM      |
| E        | 31/12/2023 | Road Type Changes     | AB | DCM    | DCM      |
| F        | 31/12/2023 | Carpark Details       | AB | DCM    | DCM      |
| G        | 31/10/2023 | Minor Changes         | AB | DCM    | DCM      |
| H        | 2/11/2023  | Road Alignment Change | AB | DCM    | DCM      |



DCM URBAN DESIGN LIMITED

10/245 St Asaph Street  
Christchurch, 8011

COPYRIGHT: The concepts and information contained in this document are the property of DCM Urban Design Limited. Use or copying of this document in whole or in part without the written permission of DCM Urban Design Limited constitutes an infringement of copyright.

CONTENTS

|                           |   |
|---------------------------|---|
| MASTER PLAN               | 3 |
| MASTER PLAN - CIRCULATION | 4 |
| MASTER PLAN - NORTH       | 5 |
| MASTER PLAN - SOUTH       | 6 |
| CARPARK PLAN              | 7 |

LEGEND

- A Main Entry
- B Stables
- C Selling Centre
- D Sand Arena
- E Excercise / Grazing
- F Training / Grazing
- G Grazing
- H Informal Parking
- I Horse Walker
- J Polo Field
- K Vet / Research
- L Existing House (Staff Accomodation)
- M 10m Landscape Strip to be planted along Stranges Road and Huntingdon Avenue frontages and southern boundary
- N Paved formal parking (45 spaces including 2 accessible spaces)
- - - Site Boundary



A. MASTER PLAN

client / project name: SOUTHERN PARALLEL EQUINE CENTRE - MASTER PLAN  
drawing name: **MASTER PLAN**  
designed by: DAVID COMPTON-MOEN | ANCA BELU  
drawn by: ANCA BELU  
original issue date: 25 SEPTEMBER 2023  
scale: 1:5000

| revision no: | amendment:            |
|--------------|-----------------------|
| A            | Issue for Comment     |
| B            | Design Refinement     |
| C            | Alignment Change      |
| D            | Minor Changes         |
| E            | Road Type Changes     |
| F            | Carpark Details       |
| G            | Minor Changes         |
| H            | Road Alignment Change |

| approved | date       |
|----------|------------|
| DCM      | 25/09/2023 |
| DCM      | 28/09/2023 |
| DCM      | 11/10/2023 |
| DCM      | 12/10/2023 |
| DCM      | 31/10/2023 |
| DCM      | 31/10/2023 |
| DCM      | 31/10/2023 |
| DCM      | 2/11/2023  |



REGISTERED  
LANDSCAPE  
ARCHITECT



DCM URBAN DESIGN LIMITED  
10/245 ST ASAPH STREET  
CHRISTCHURCH 8011  
WWW.DCMURBAN.COM

project no / drawing no: 2023\_146/001

N

revision: H

LEGEND

- Site
- Paved Road
- Gravel Road
- Gravel Pedestrian / Horse Path
- Indicative Location of Farm Gate
- Formed Entry
- Main Entry



A. MASTER PLAN

client / project name: SOUTHERN PARALLEL EQUINE CENTRE - MASTER PLAN  
drawing name: **MASTER PLAN - CIRCULATION**  
designed by: DAVID COMPTON-MOEN | ANCA BELU  
drawn by: ANCA BELU  
original issue date: 25 SEPTEMBER 2023  
scale: 1:5000

| revision no: | amendment:            | approved | date       |
|--------------|-----------------------|----------|------------|
| A            | Issue for Comment     | DCM      | 25/09/2023 |
| B            | Design Refinement     | DCM      | 28/09/2023 |
| C            | Alignment Change      | DCM      | 11/10/2023 |
| D            | Minor Changes         | DCM      | 12/10/2023 |
| E            | Road Type Changes     | DCM      | 31/10/2023 |
| F            | Carpark Details       | DCM      | 31/10/2023 |
| G            | Minor Changes         | DCM      | 31/10/2023 |
| H            | Road Alignment Change | DCM      | 2/11/2023  |




REGISTERED  
LANDSCAPE  
ARCHITECT



DCM URBAN DESIGN LIMITED  
10/245 ST ASAPH STREET  
CHRISTCHURCH 8011  
WWW.DCMURBAN.COM

project no / drawing no: **2023\_146/002**

 

revision: **H**

LEGEND

- A Main Entry
- B Stables
- C Selling Centre
- D Sand Arena
- E Excercise / Grazing
- F Training / Grazing
- G Grazing
- H Informal Parking
- I Horse Walker
- J Polo Field
- K Vet / Research
- L Existing House (Staff Accomodation)
- M 10m Landscape Strip to be planted along Stranges Road and Huntingdon Avenue frontages and southern boundary
- N Paved formal parking (45 spaces including 2 accessible spaces)
- - - Site Boundary



JOIN LINE 2023\_146 004

A. MASTER PLAN - NORTHERN HALF

client / project name: SOUTHERN PARALLEL EQUINE CENTRE - MASTER PLAN  
drawing name: **MASTER PLAN - NORTH**  
designed by: DAVID COMPTON-MOEN | ANCA BELU  
drawn by: ANCA BELU  
original issue date: 25 SEPTEMBER 2023  
scale: 1:2500

| revision no: | amendment:            |
|--------------|-----------------------|
| A            | Issue for Comment     |
| B            | Design Refinement     |
| C            | Alignment Change      |
| D            | Minor Changes         |
| E            | Road Type Changes     |
| F            | Carpark Details       |
| G            | Minor Changes         |
| H            | Road Alignment Change |

| approved | date       |
|----------|------------|
| DCM      | 25/09/2023 |
| DCM      | 28/09/2023 |
| DCM      | 11/10/2023 |
| DCM      | 12/10/2023 |
| DCM      | 31/10/2023 |
| DCM      | 31/10/2023 |
| DCM      | 31/10/2023 |
| DCM      | 2/11/2023  |




REGISTERED  
LANDSCAPE  
ARCHITECT



DCM URBAN DESIGN LIMITED  
10/245 ST ASAPH STREET  
CHRISTCHURCH 8011  
WWW.DCMURBAN.COM

project no / drawing no: **2023\_146/003**

 

revision: **H**

LEGEND

- A Main Entry
- B Stables
- C Selling Centre
- D Sand Arena
- E Excercise / Grazing
- F Training / Grazing
- G Grazing
- H Informal Parking
- I Horse Walker
- J Polo Field
- K Vet / Research
- L Existing House (Staff Accomodation)
- M 10m Landscape Strip to be planted along Stranges Road and Huntingdon Avenue frontages and southern boundary
- N Paved formal parking (45 spaces including 2 accessible spaces)
- - Site Boundary



JOIN LINE 2023\_146 003

A. MASTER PLAN - SOUTHERN HALF

client / project name: SOUTHERN PARALLEL EQUINE CENTRE - MASTER PLAN  
drawing name: **MASTER PLAN - SOUTH**  
designed by: DAVID COMPTON-MOEN | ANCA BELU  
drawn by: ANCA BELU  
original issue date: 25 SEPTEMBER 2023  
scale: 1:2500

| revision no: | amendment:            |
|--------------|-----------------------|
| A            | Issue for Comment     |
| B            | Design Refinement     |
| C            | Alignment Change      |
| D            | Minor Changes         |
| E            | Road Type Changes     |
| F            | Carpark Details       |
| G            | Minor Changes         |
| H            | Road Alignment Change |

| approved | date       |
|----------|------------|
| DCM      | 25/09/2023 |
| DCM      | 28/09/2023 |
| DCM      | 11/10/2023 |
| DCM      | 12/10/2023 |
| DCM      | 31/10/2023 |
| DCM      | 31/10/2023 |
| DCM      | 31/10/2023 |
| DCM      | 2/11/2023  |



REGISTERED  
LANDSCAPE  
ARCHITECT



DCM URBAN DESIGN LIMITED  
10/245 ST ASAPH STREET  
CHRISTCHURCH 8011  
WWW.DCMURBAN.COM

project no / drawing no: **2023\_146/004**

N

revision: **H**

LEGEND

- A** 45 carparks (including 2 mobility parking spaces) with a asphalt surface and line marking.
- B** Plant Mix 3 - low amenity planting (see planting pallette document for species)
- C** Selling Centre
- D** Pedestrian path connectin selling centre and sand arena



A. CARPARK PLAN (1:200 @ A3)

client / project name: SOUTHERN PARALLEL EQUINE CENTRE - MASTER PLAN  
drawing name: **CARPARK PLAN**  
designed by: DAVID COMPTON-MOEN | ANCA BELU  
drawn by: ANCA BELU  
original issue date: 25 SEPTEMBER 2023  
scale: 1:200

| revision no: | amendment:            |
|--------------|-----------------------|
| A            | Issue for Comment     |
| B            | Design Refinement     |
| C            | Alignment Change      |
| D            | Minor Changes         |
| E            | Road Type Changes     |
| F            | Carpark Details       |
| G            | Minor Changes         |
| H            | Road Alignment Change |

| approved | date       |
|----------|------------|
| DCM      | 25/09/2023 |
| DCM      | 28/09/2023 |
| DCM      | 11/10/2023 |
| DCM      | 12/10/2023 |
| DCM      | 31/10/2023 |
| DCM      | 31/10/2023 |
| DCM      | 31/10/2023 |
| DCM      | 2/11/2023  |




REGISTERED  
LANDSCAPE  
ARCHITECT



DCM URBAN DESIGN LIMITED  
10/245 ST ASAPH STREET  
CHRISTCHURCH 8011  
WWW.DCMURBAN.COM


project no / drawing no: **2023\_146/005**

 

revision: **H**


# S O U T H E R N P A R A L L E L E Q U I N E C E N T R E

A S H B U R T O N  
2 0 2 3

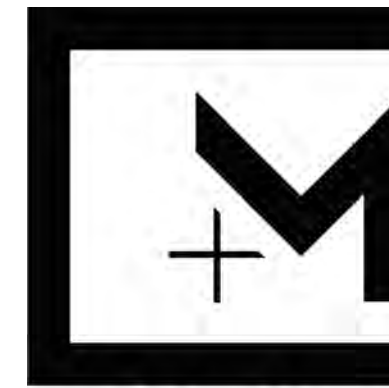

CHILTON + MAYNE  
ARCHITECTURE

C O N C E P T D R A W I N G S  
3 1 . 1 0 . 2 0 2 3

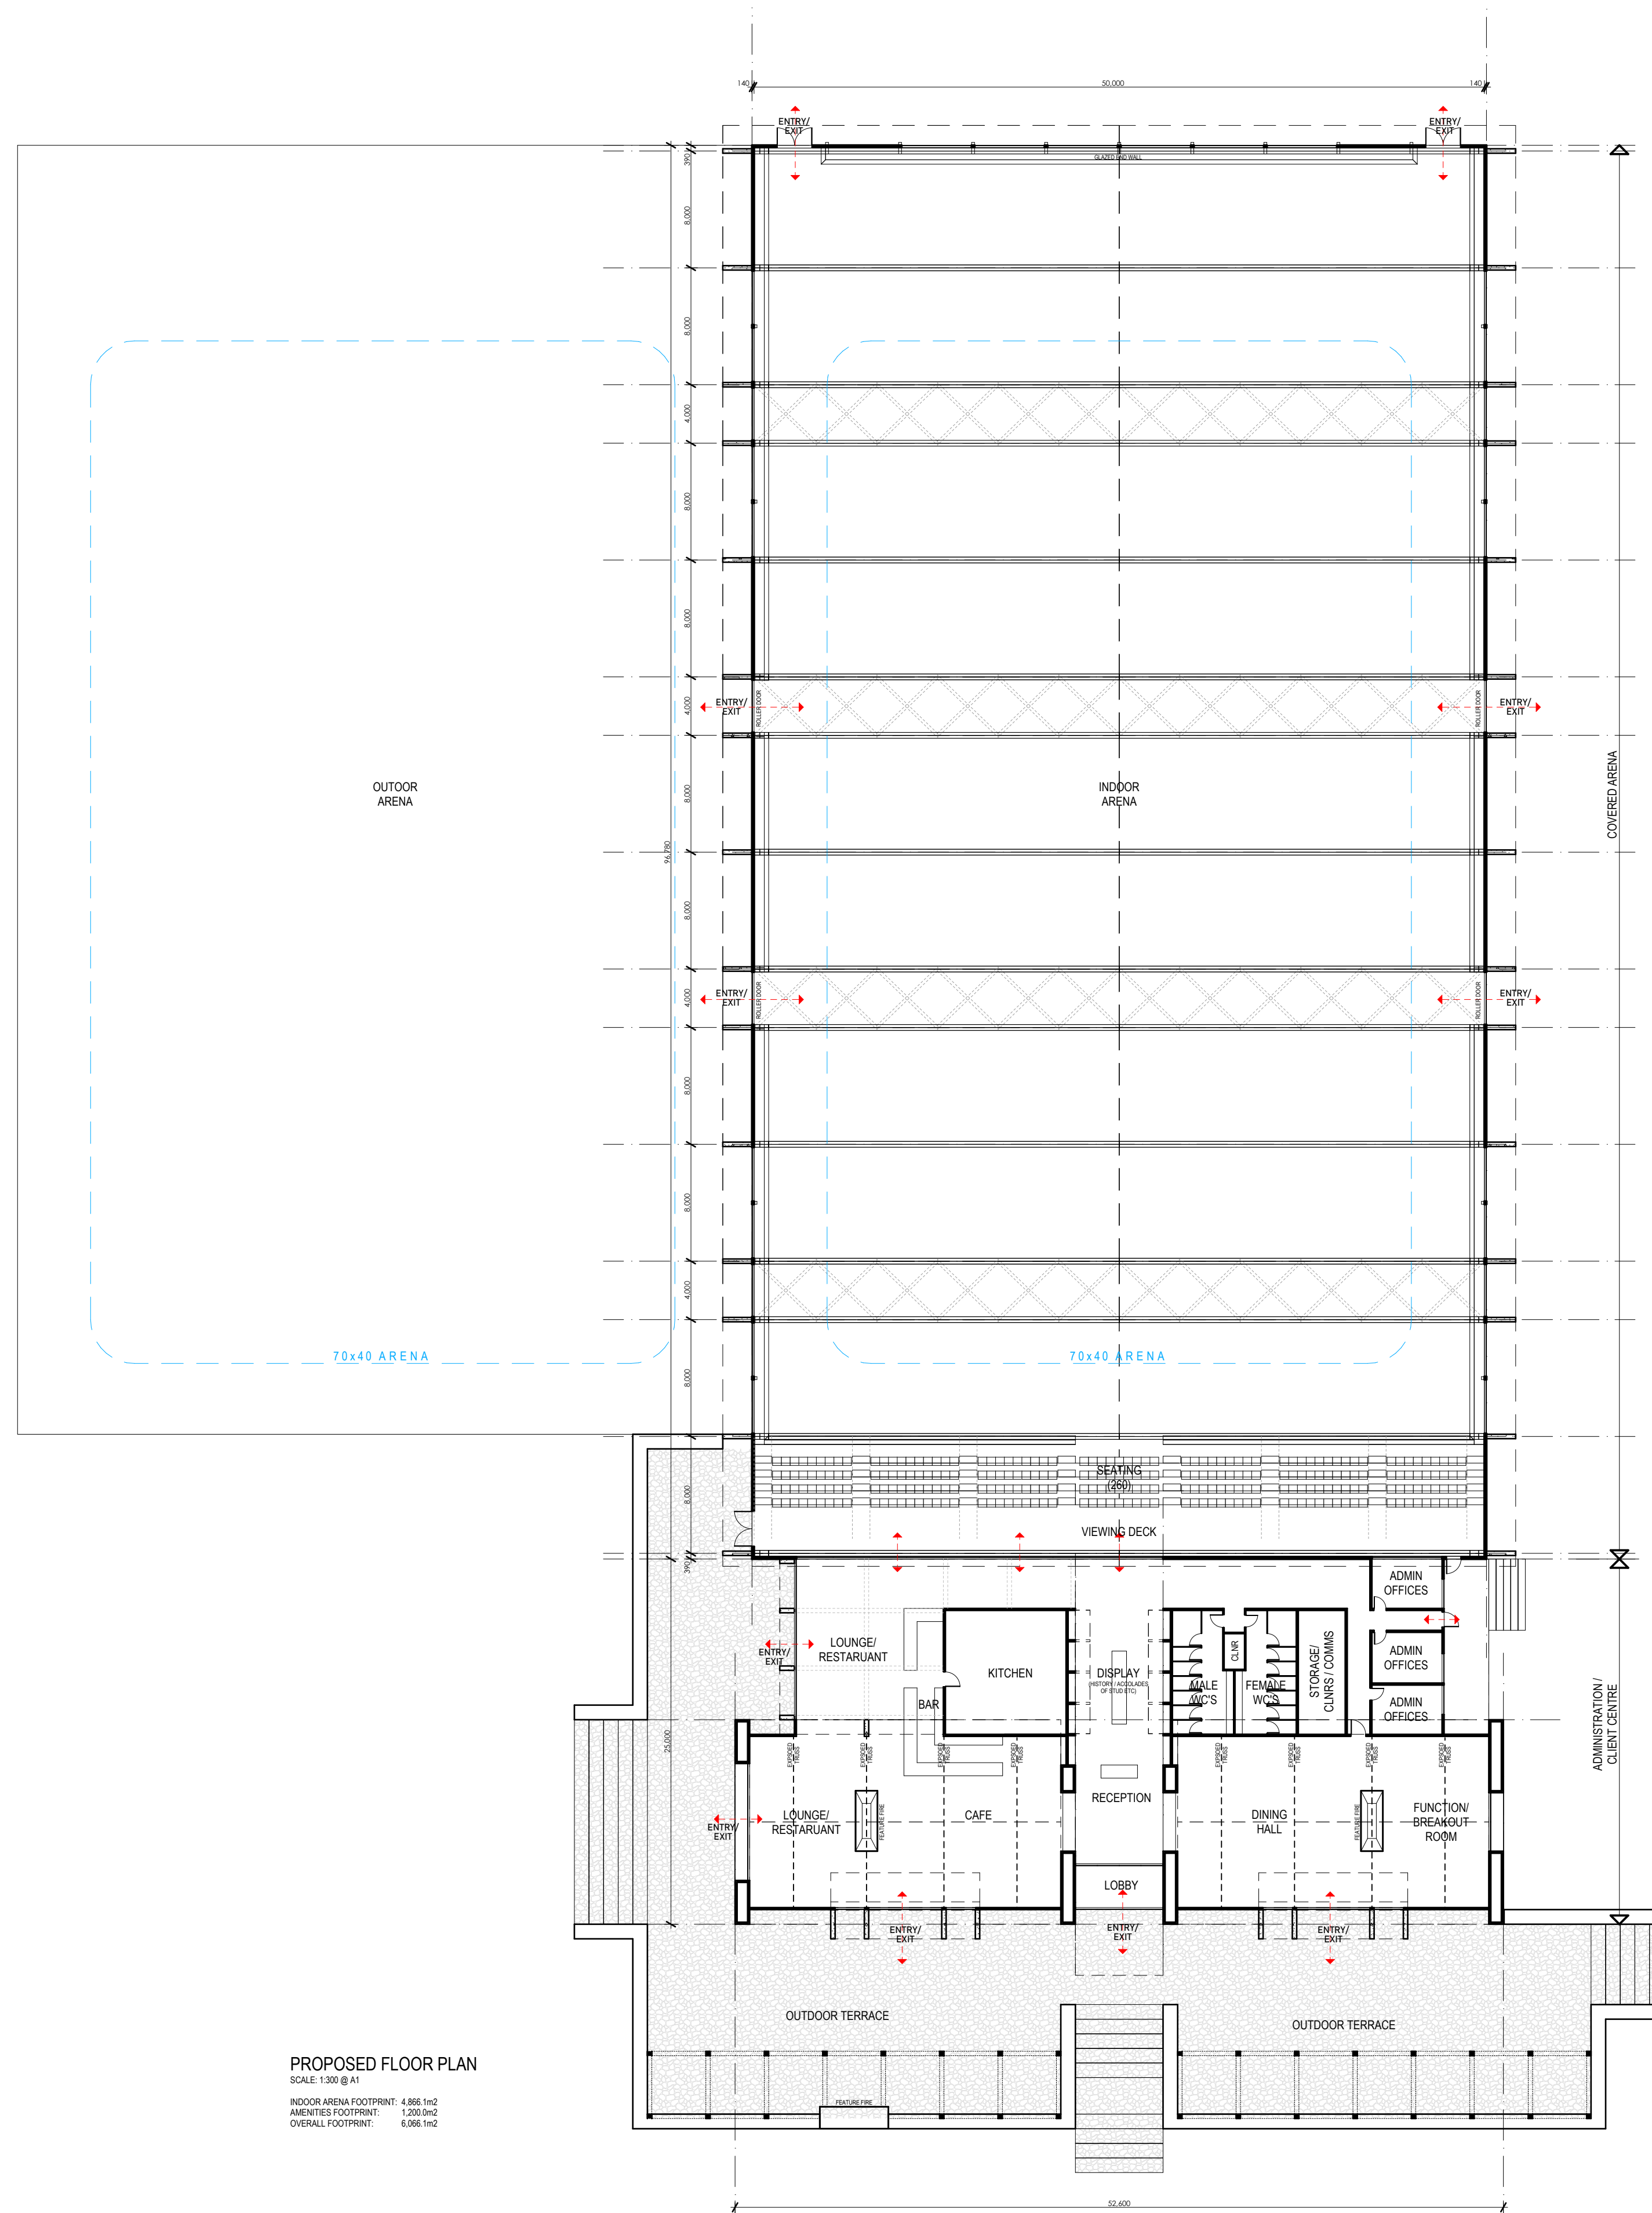


**S O U T H E R N   P A R A L L E L   E Q U I N E   C E N T R E**  
**S E L L I N G   C E N T R E**

The design and drawings shown on this set of documents are not to be reproduced without the written authority of CHILTON + MAYNE ARCHITECTURE LTD and their copyright.




PROPOSED ELEVATION  
SCALE: 1:300 @ A1

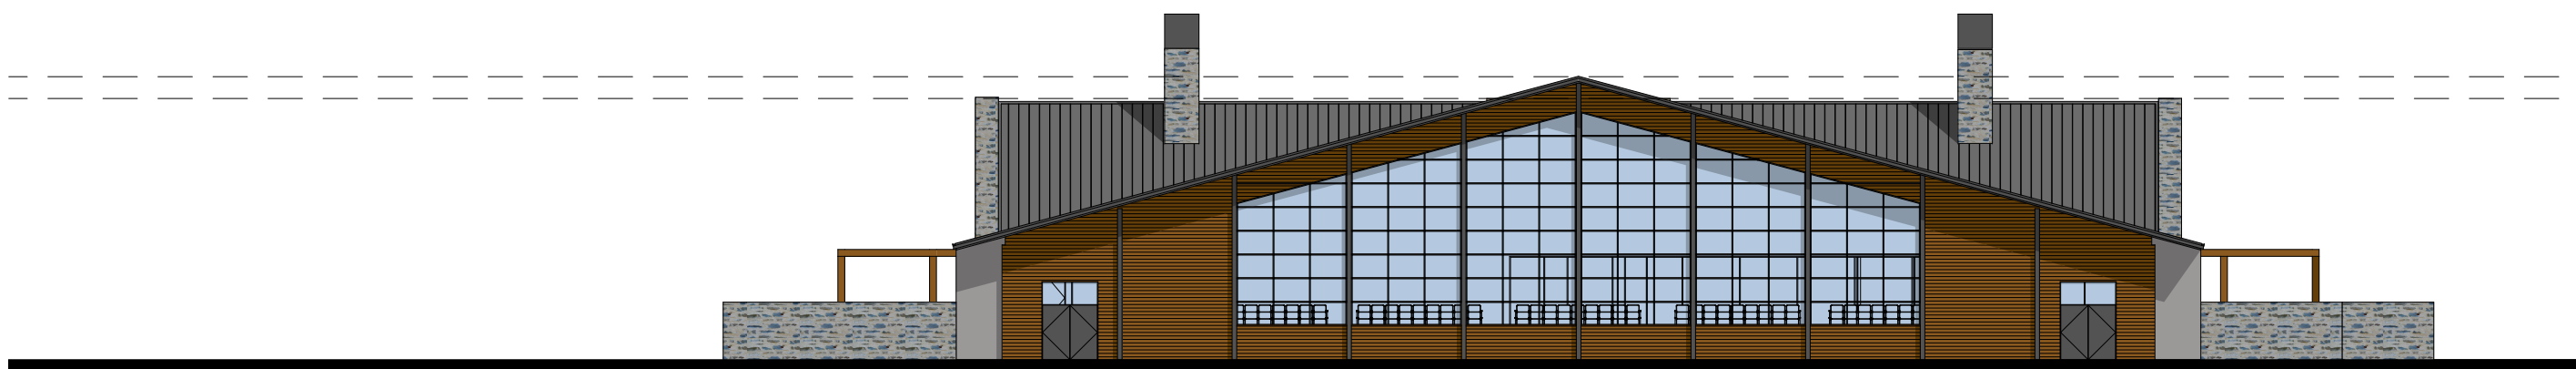

PROPOSED ELEVATION  
SCALE: 1:300 @ A1



PROPOSED ELEVATION  
SCALE: 1:300 @ A1

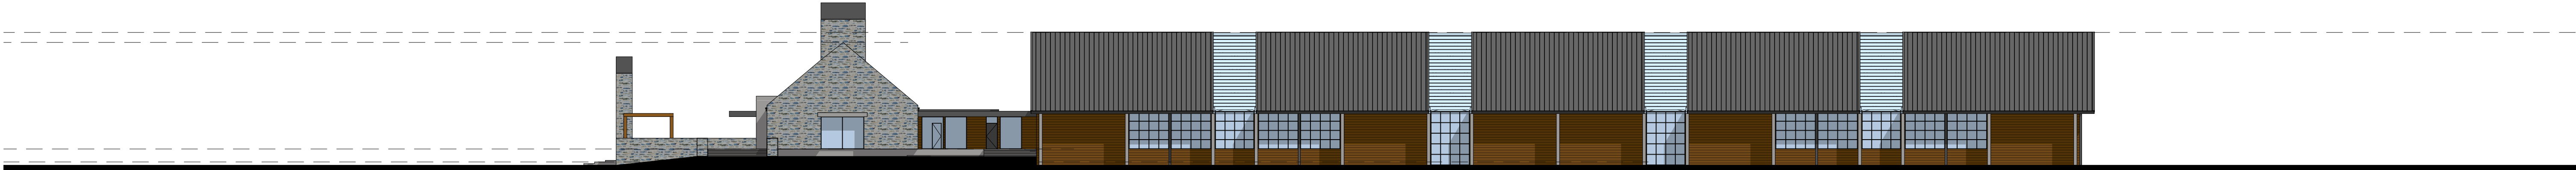


PROPOSED ELEVATION  
SCALE: 1:300 @ A1



1/2 ROUND SPOUTING WITH EXPOSED  
BRACKETS



DRESSED SHIPLAP  
WEATHBOARDS  
COLOUR: T.B.C

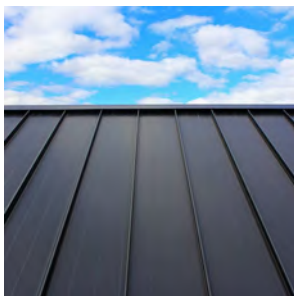


DARK TRAY ROOFING  
COLOUR: T.B.C



DARK ALUMINIUM JOINERY  
COLOUR: T.B.C




150mm BAGGED SCHIST  
CLADDING

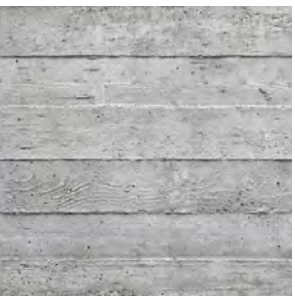


OFF THE SHUTTER FINISH TO  
EXTERIOR FACE OF PC PANELS

S O U T H E R N   P A R A L L E L   E Q U I N E   C E N T R E  
S E L L I N G   C E N T R E

The design and drawings shown on this set of documents are not to be reproduced without the written authority of CHILTON + MAYNE ARCHITECTURE LTD and their copyright.

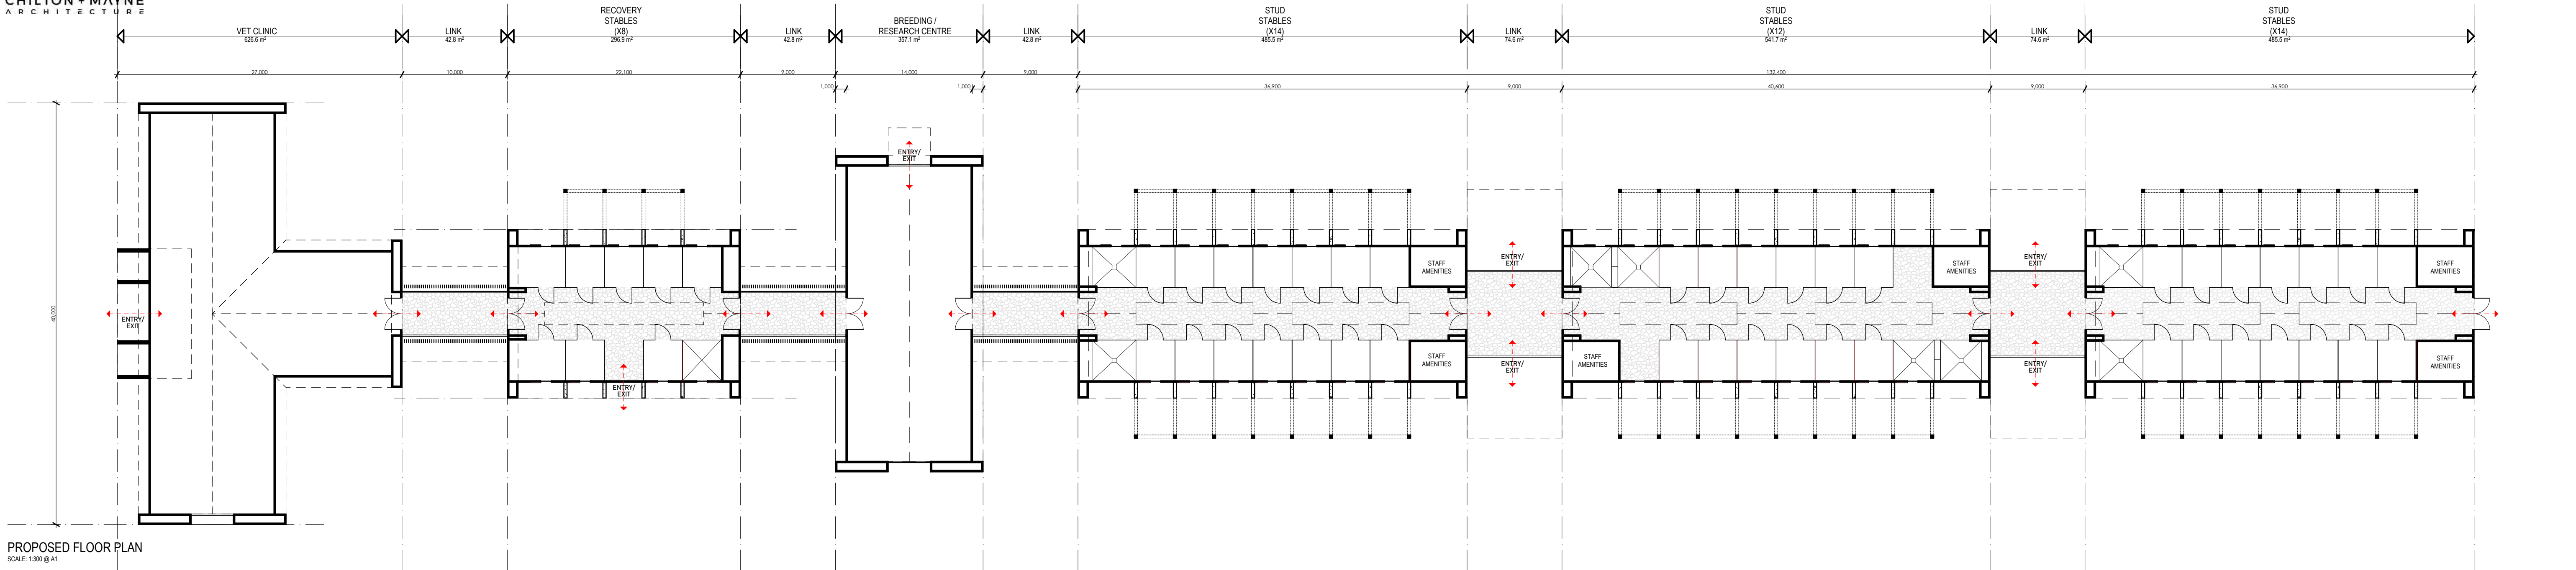


PROPOSED FLOOR PLAN  
SCALE: 1:300 @ A1  
OVERALL FOOTPRINT: 3,070.9m²

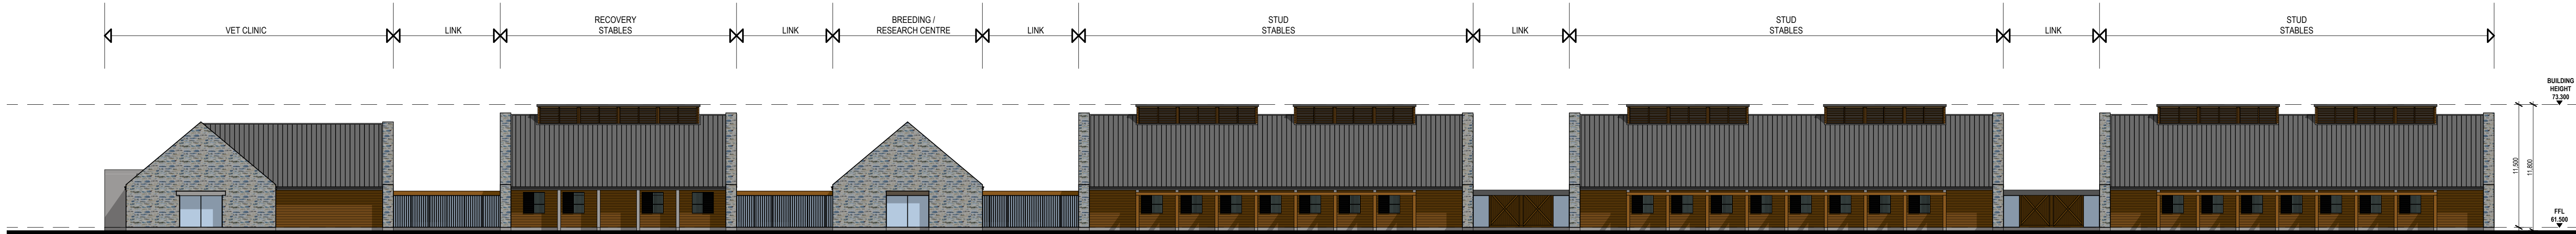


PROPOSED ELEVATION  
SCALE: 1:300 @ A1



1/2 ROUND SPOUTING WITH EXPOSED BRACKETS

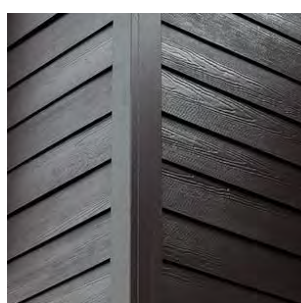


DRESSED SHIPLAP WEATHBOARDS  
COLOUR: T.B.C

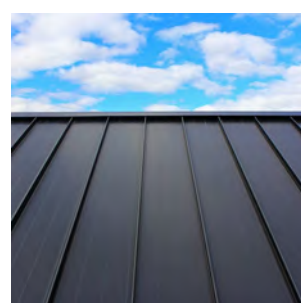


DARK TRAY ROOFING  
COLOUR: T.B.C



DARK ALUMINIUM JOINERY  
COLOUR: T.B.C

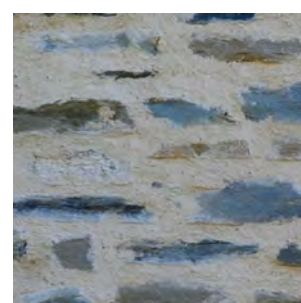


150mm BAGGED SCHIST CLADDING

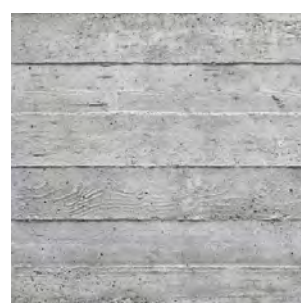


OFF THE SHUTTER FINISH TO EXTERIOR FACE OF PC PANELS

**S O U T H E R N   P A R A L L E L   E Q U I N E   C E N T R E**  
**M A I N   B U I L D I N G S**


The design and drawings shown on this set of documents are not to be reproduced without the written authority of CHILTON + MAYNE ARCHITECTURE LTD and their copyright.

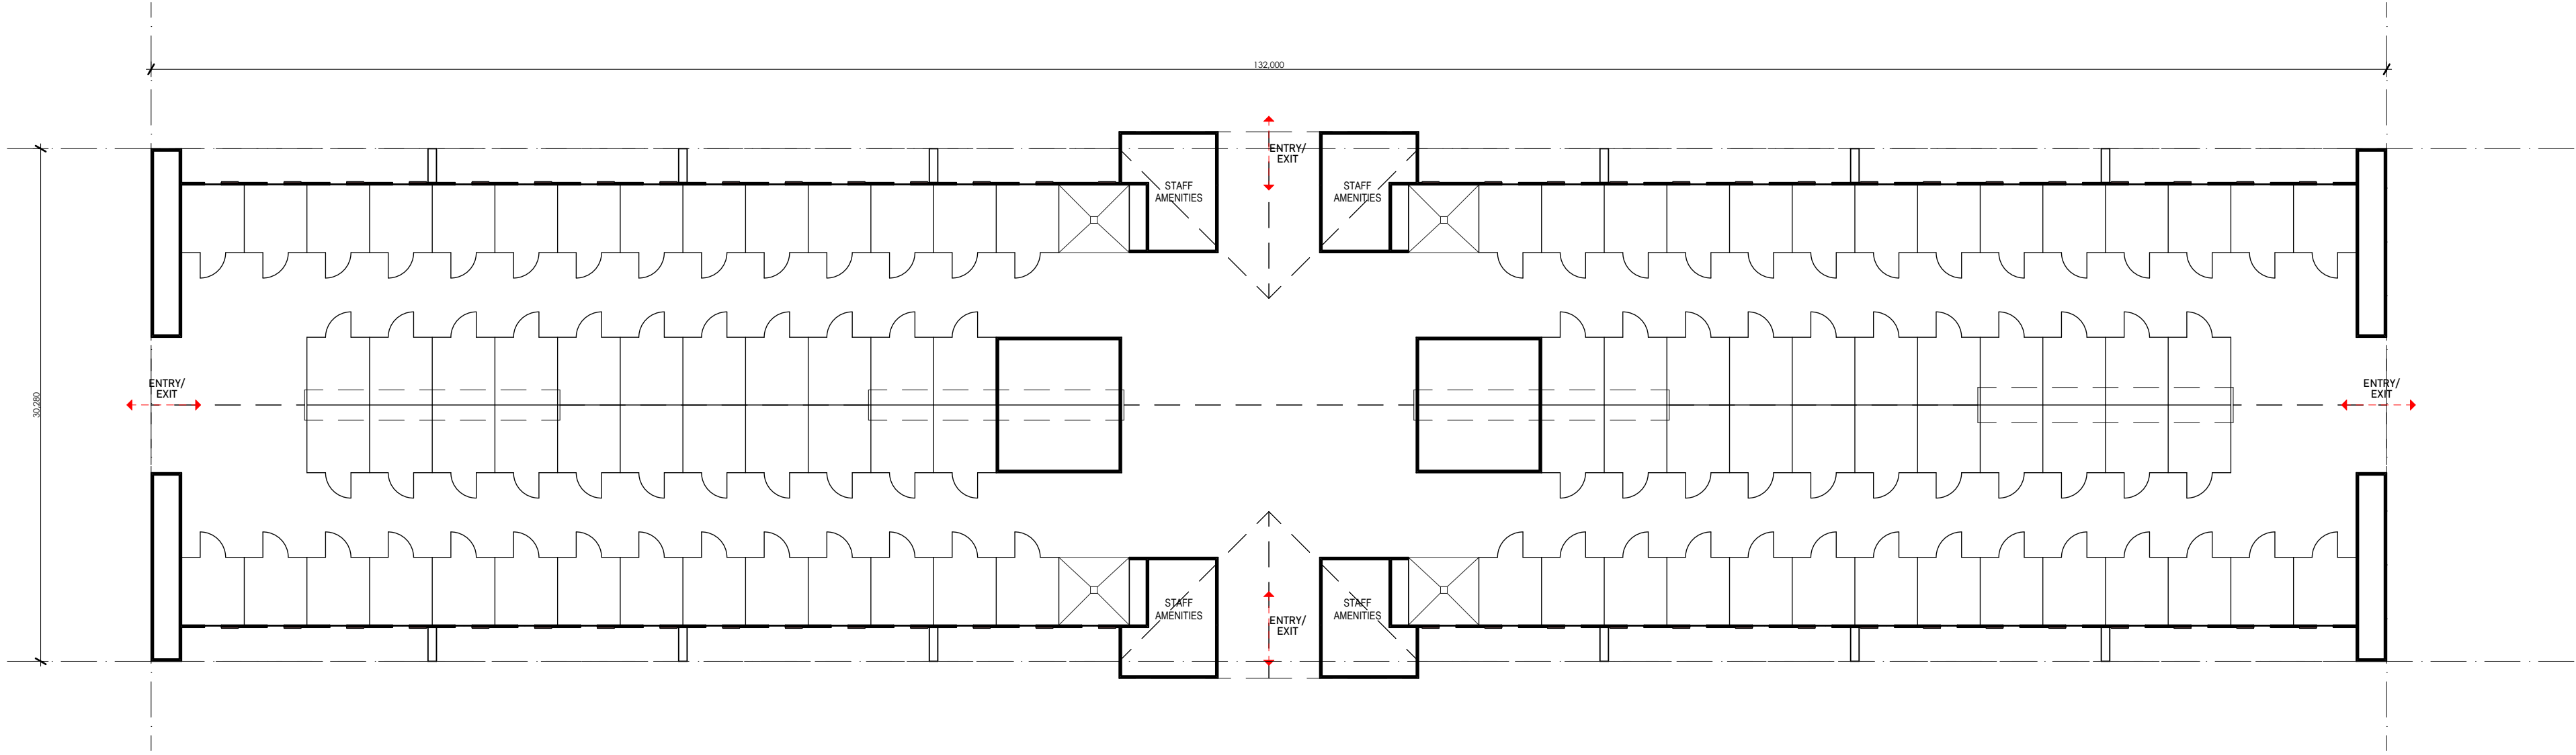



PROPOSED FLOOR PLAN  
SCALE: 1:300 @ A1  
OVERALL FOOTPRINT: 3,565.4m<sup>2</sup> (x6 BUILDINGS = 21,392.4m<sup>2</sup>)

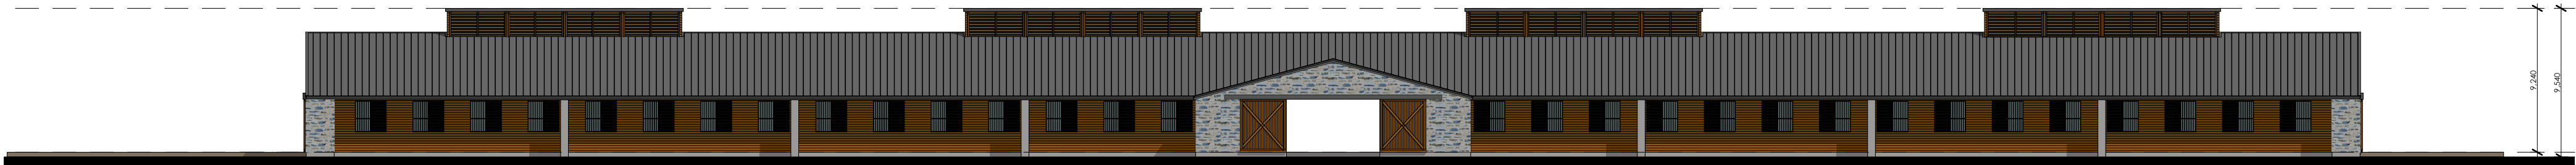

PROPOSED ELEVATION  
SCALE: 1:300 @ A1

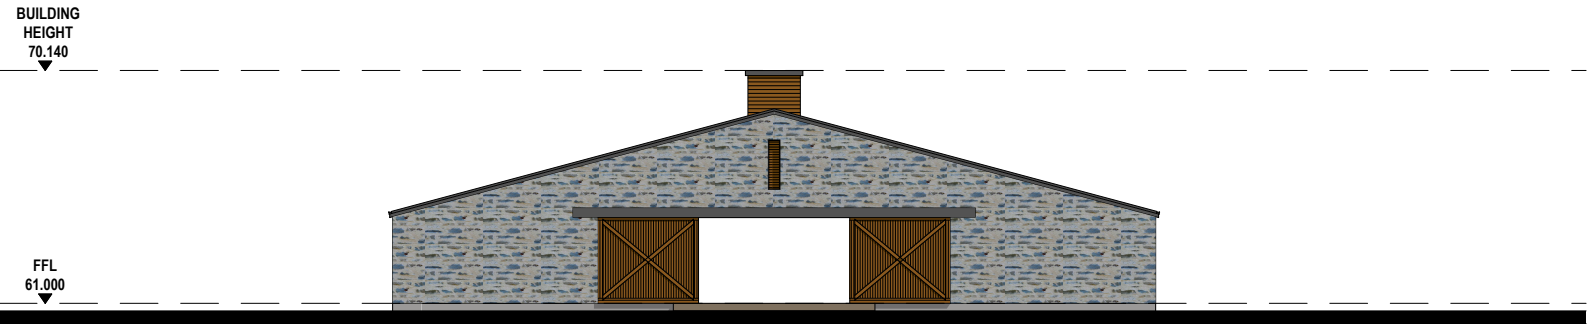


PROPOSED ELEVATION  
SCALE: 1:300 @ A1

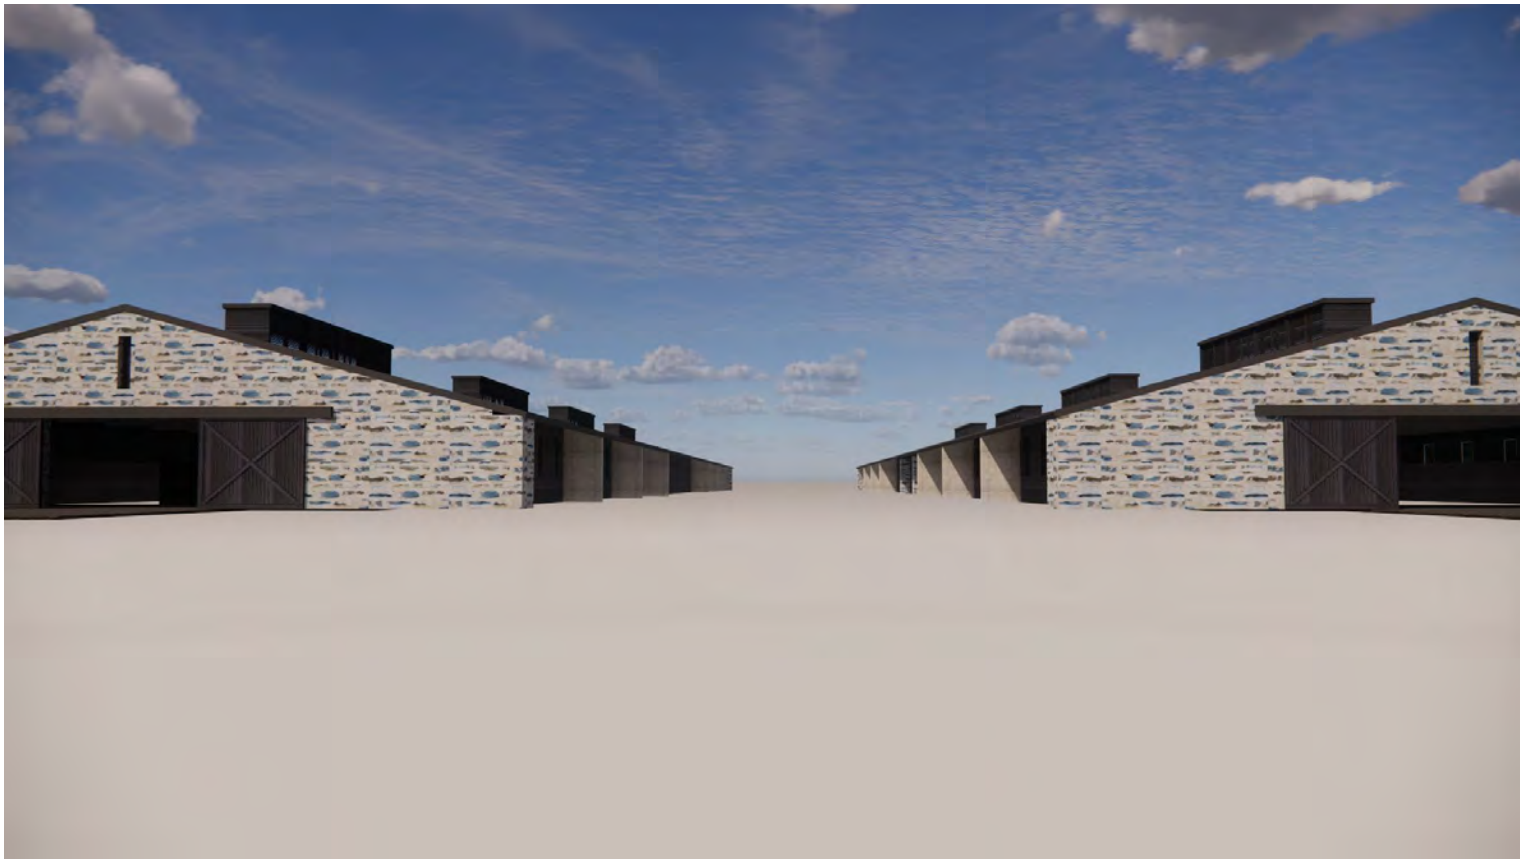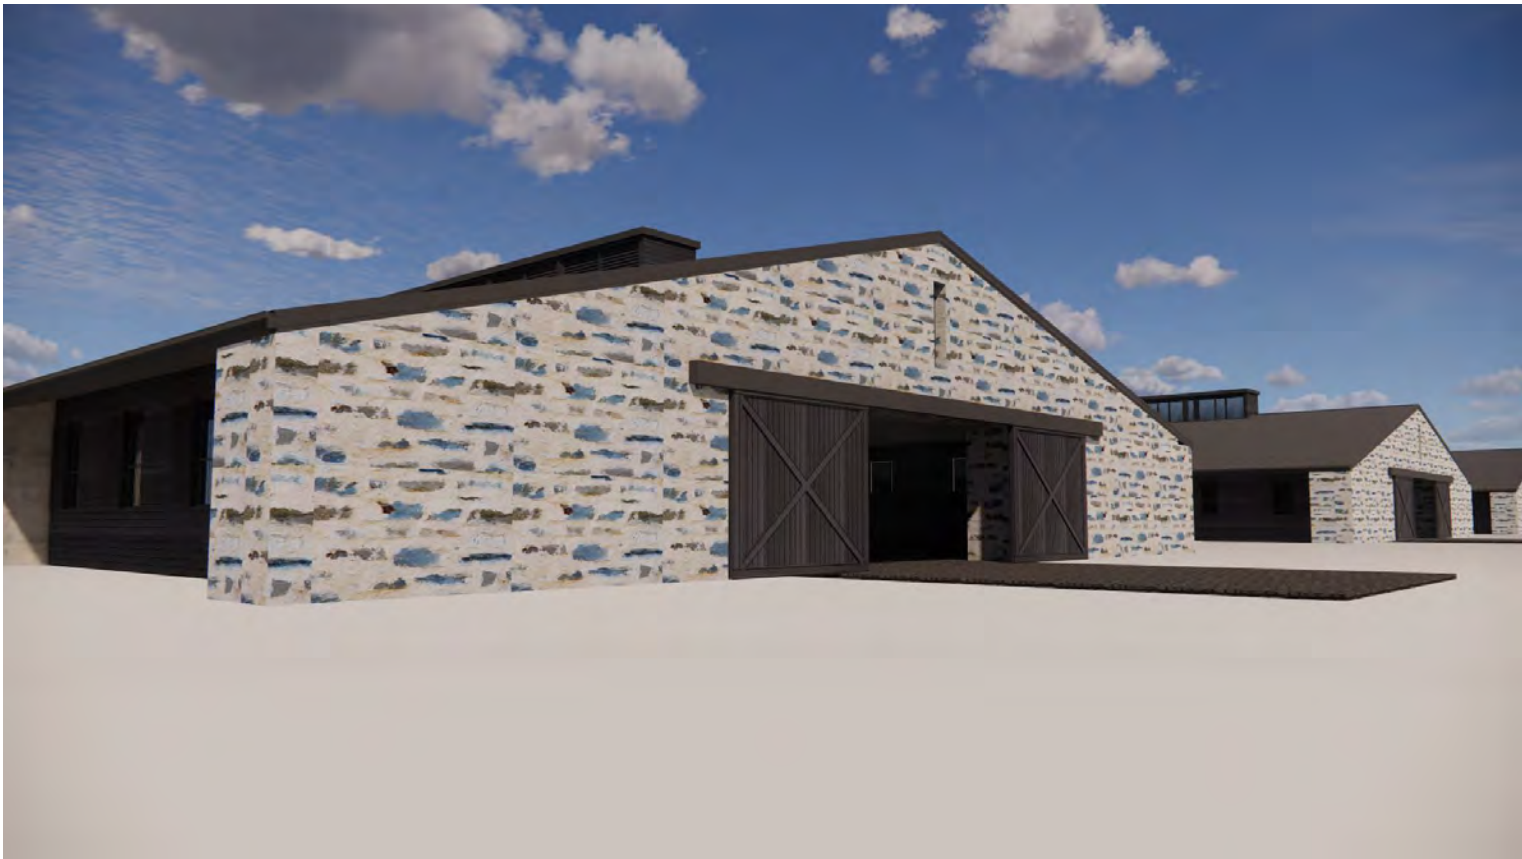

1/2 ROUND SPOUTING WITH EXPOSED  
BRACKETS



DRESSED SHIPLAP  
WEATHBOARDS  
COLOUR: T.B.C

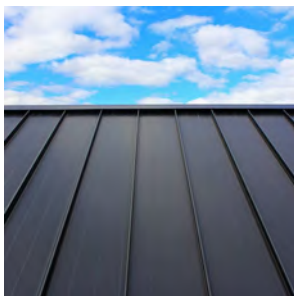


DARK TRAY ROOFING  
COLOUR: T.B.C



DARK ALUMINIUM JOINERY  
COLOUR: T.B.C



150mm BAGGED SCHIST  
CLADDING

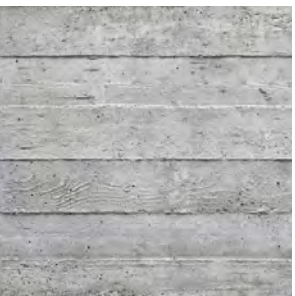

OFF THE SHUTTER FINISH TO  
EXTERIOR FACE OF PC PANELS

**S O U T H E R N P A R A L L E L E Q U I N E C E N T R E**  
**S T A B L E B U I L D I N G ( x 6 )**

The design and drawings shown on this set of documents are not to be reproduced without the written authority of CHILTON + MAYNE ARCHITECTURE LTD and their copyright.