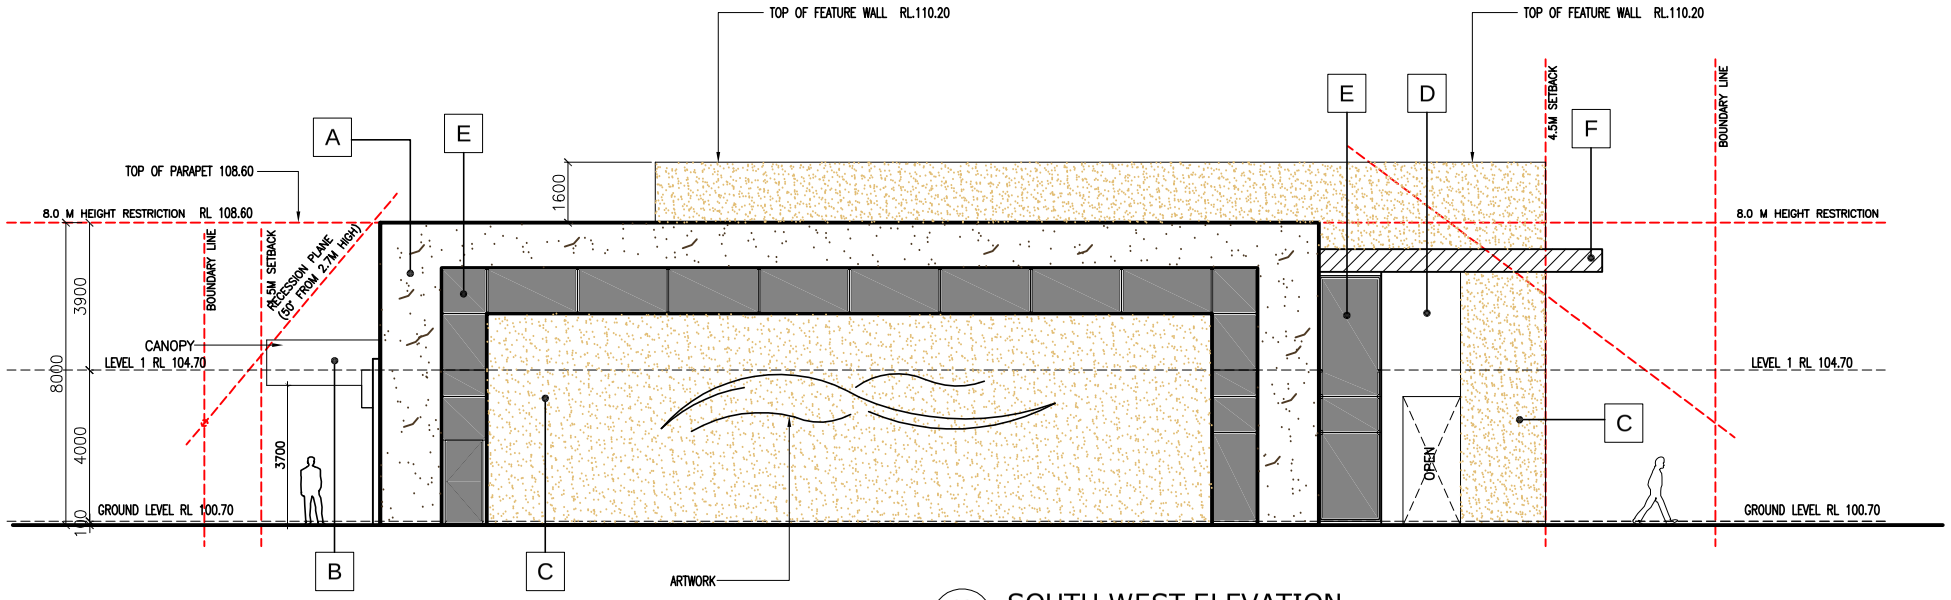

02 SOUTH WEST ELEVATION

1:100 (1:200 @ A3)

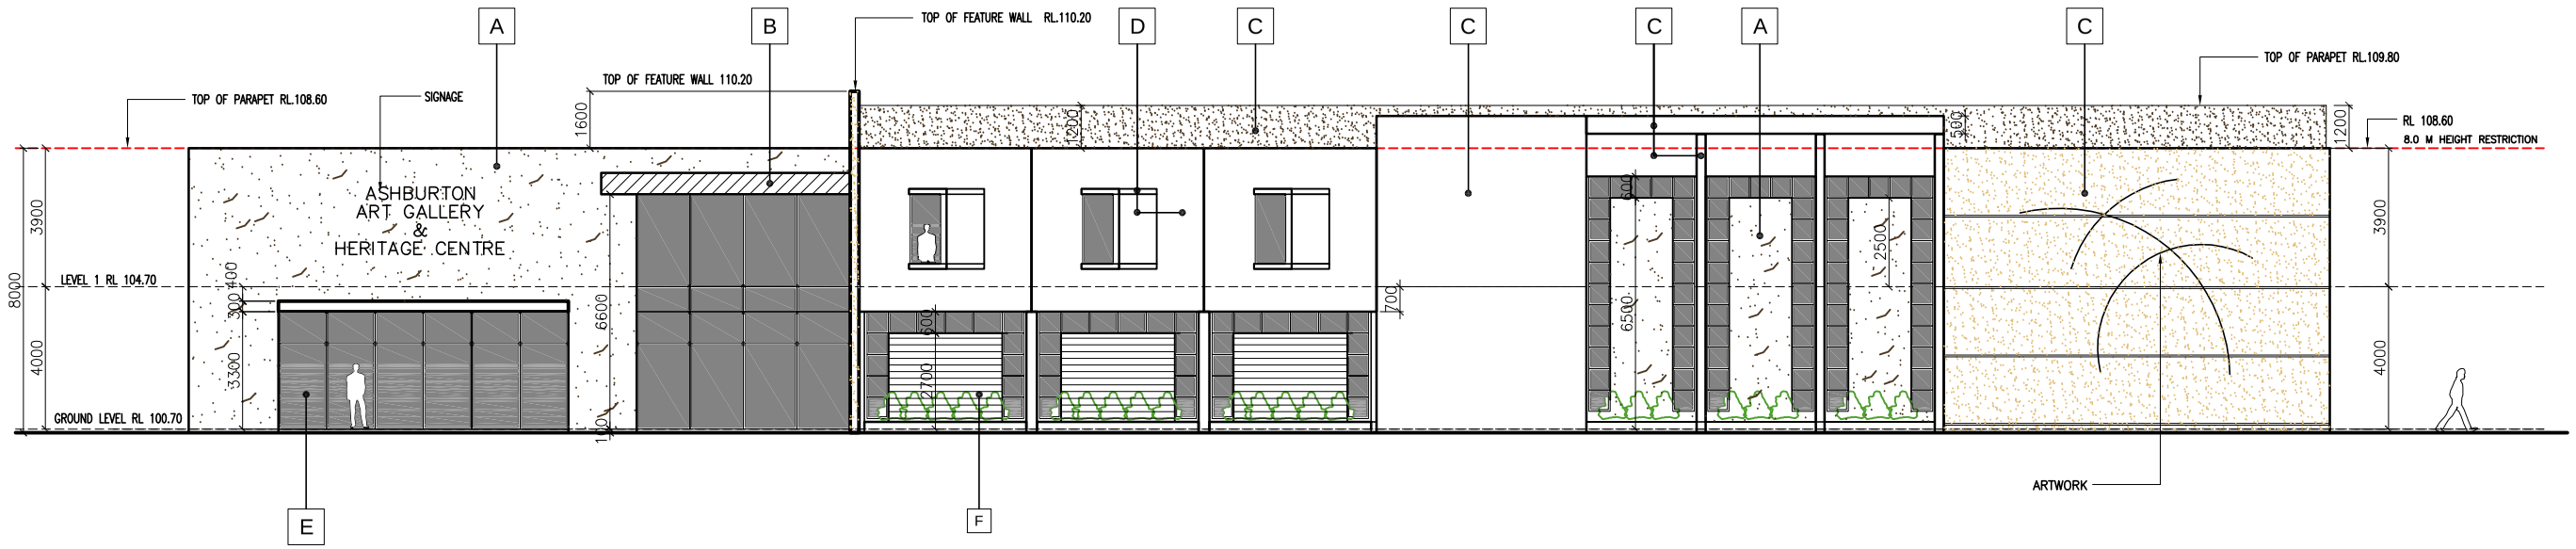

01 SOUTH EAST ELEVATION

1:100 (1:200 @ A3)

SCHEDULE OF EXTERIOR FINISHES

A	RENDERED PLASTER FINISH ON PRECAST CONCRETE
B	ALUMINIUM ALUCOBOND COMPOSITE CLADDING
C	TEXTURED PAINT FINISH ON PRECAST CONCRETE
D	NATURAL FINISH PRE-CAST CONCRETE
E	COMMERCIAL GRADE ALUMINIUM JOINERY WITH LAMINATED UV TREATED GLASS PANELS
F	RENDERED PLASTER FINISH OR DECORATIVE PANELS ON PRECAST CONCRETE

Consultant:

T +64 9 379 5506
F +64 9 377 0069
E info@groupcda.co.nz
I www.groupcda.co.nz

19 Earle Street Parnell
Box 6027 Wellesley Street
Auckland New Zealand

COPYRIGHT– THIS DOCUMENT AND THE COPYRIGHT OF THIS DOCUMENT REMAIN THE PROPERTY OF GROUP CDA DESIGN LIMITED. THE CONTENTS OF THIS DOCUMENT MAY NOT BE REPRODUCED EITHER IN WHOLE OR IN ANY PART BY ANY MEANS WHATSOEVER WITHOUT THE PRIOR WRITTEN CONSENT OF GROUP CDA LIMITED.

Development of:

Notes:

Figured dimensions are to be taken in preference to scaled dimensions. Verify all dimensions on the job before preparing for shop drawings or commencing work, and notify all discrepancies to Group CDA Design Limited.

FOR RESOURCE CONSENT
06.10.2008

A	06.10.08	FOR RC	JK

Job Title:

PROPOSED ASHBURTON MUSEUM & ART GALLERY

Sheet Title:

SOUTH EAST ELEVATION
SOUTH WEST ELEVATION

Designed: -	Date: -
Drawn: -	Checked: -
Scale (A1 original): AS SHOWN	Cad File: –
Project No.: 2705	Revision

A-200

Group CDA Design Limited : CDA Architecture Limited