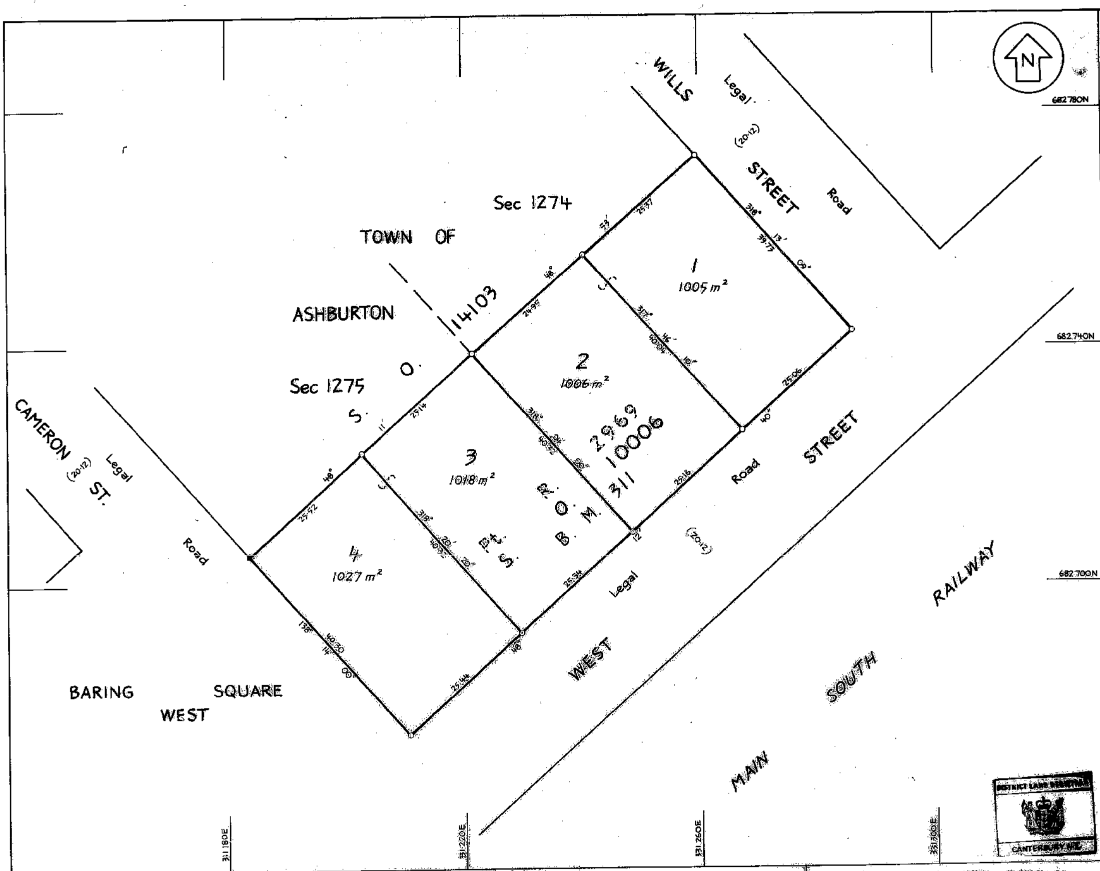

FOR NEW ZEALAND RAILWAYS CORPORATION

RAILWAY LAND OFFICER
FOR AND ON BEHALF OF H.M. THE QUEEN UNDER THE NEW ZEALAND RAILWAYS CORPORATION ACT 1981.
L.O. FILE / 29058 / 64

I hereby certify that this plan is exempt from Local Authority consent pursuant to Sec. 270(5) Local Government Act 1974

22·8·83.
For Railway Land Officer
New Zealand Railways Corporation.

Total Area 4056 m²

Comprised in Railway Purposes
Sec 16 (6) Government Railways Act 1887

I, John Maynard Gilson of Christchurch Registered Surveyor and holder of an annual practising certificate hereby certify that this plan has been made from Surveys executed by me or under my direction; that both plan and Survey are correct and have been made in accordance with the regulations under the Surveyors Act 1966
Dated at Christchurch this 1st day of August 1983 Signature

Field Book 2071 p. 46–51 Traverse Book 273 p. 183–184
Reference Plans D.P.s 45851, 15747, 23955; S.O.s 6891, 13964, D.P.s 28647, 23494, 30445; S.O.s 15473, 6895, S.O.s 14103, 11785, 10006, DP 9913, B.M. 311
Examined Correct

Approved as to Survey
20 / 9 / 83
Chief Surveyor

Deposited this 12th day of October 1983
District Land Registrar

File
Received 26 · 8 · 83
Instructions 82/74

DP 46522

LAND DISTRICT CANTERBURY
SURVEY BLK.& DIST. XIII ASHBURTON
NZMS 261 SHEET No. K37 & L37

Lots 1 – 4 being Subdivision of Pt. R. 2969

LOCAL AUTHORITY ASHBURTON BOROUGH
Surveyed by J.M. Gilson
Scale 1 : 400
Date Feb. & May 1983